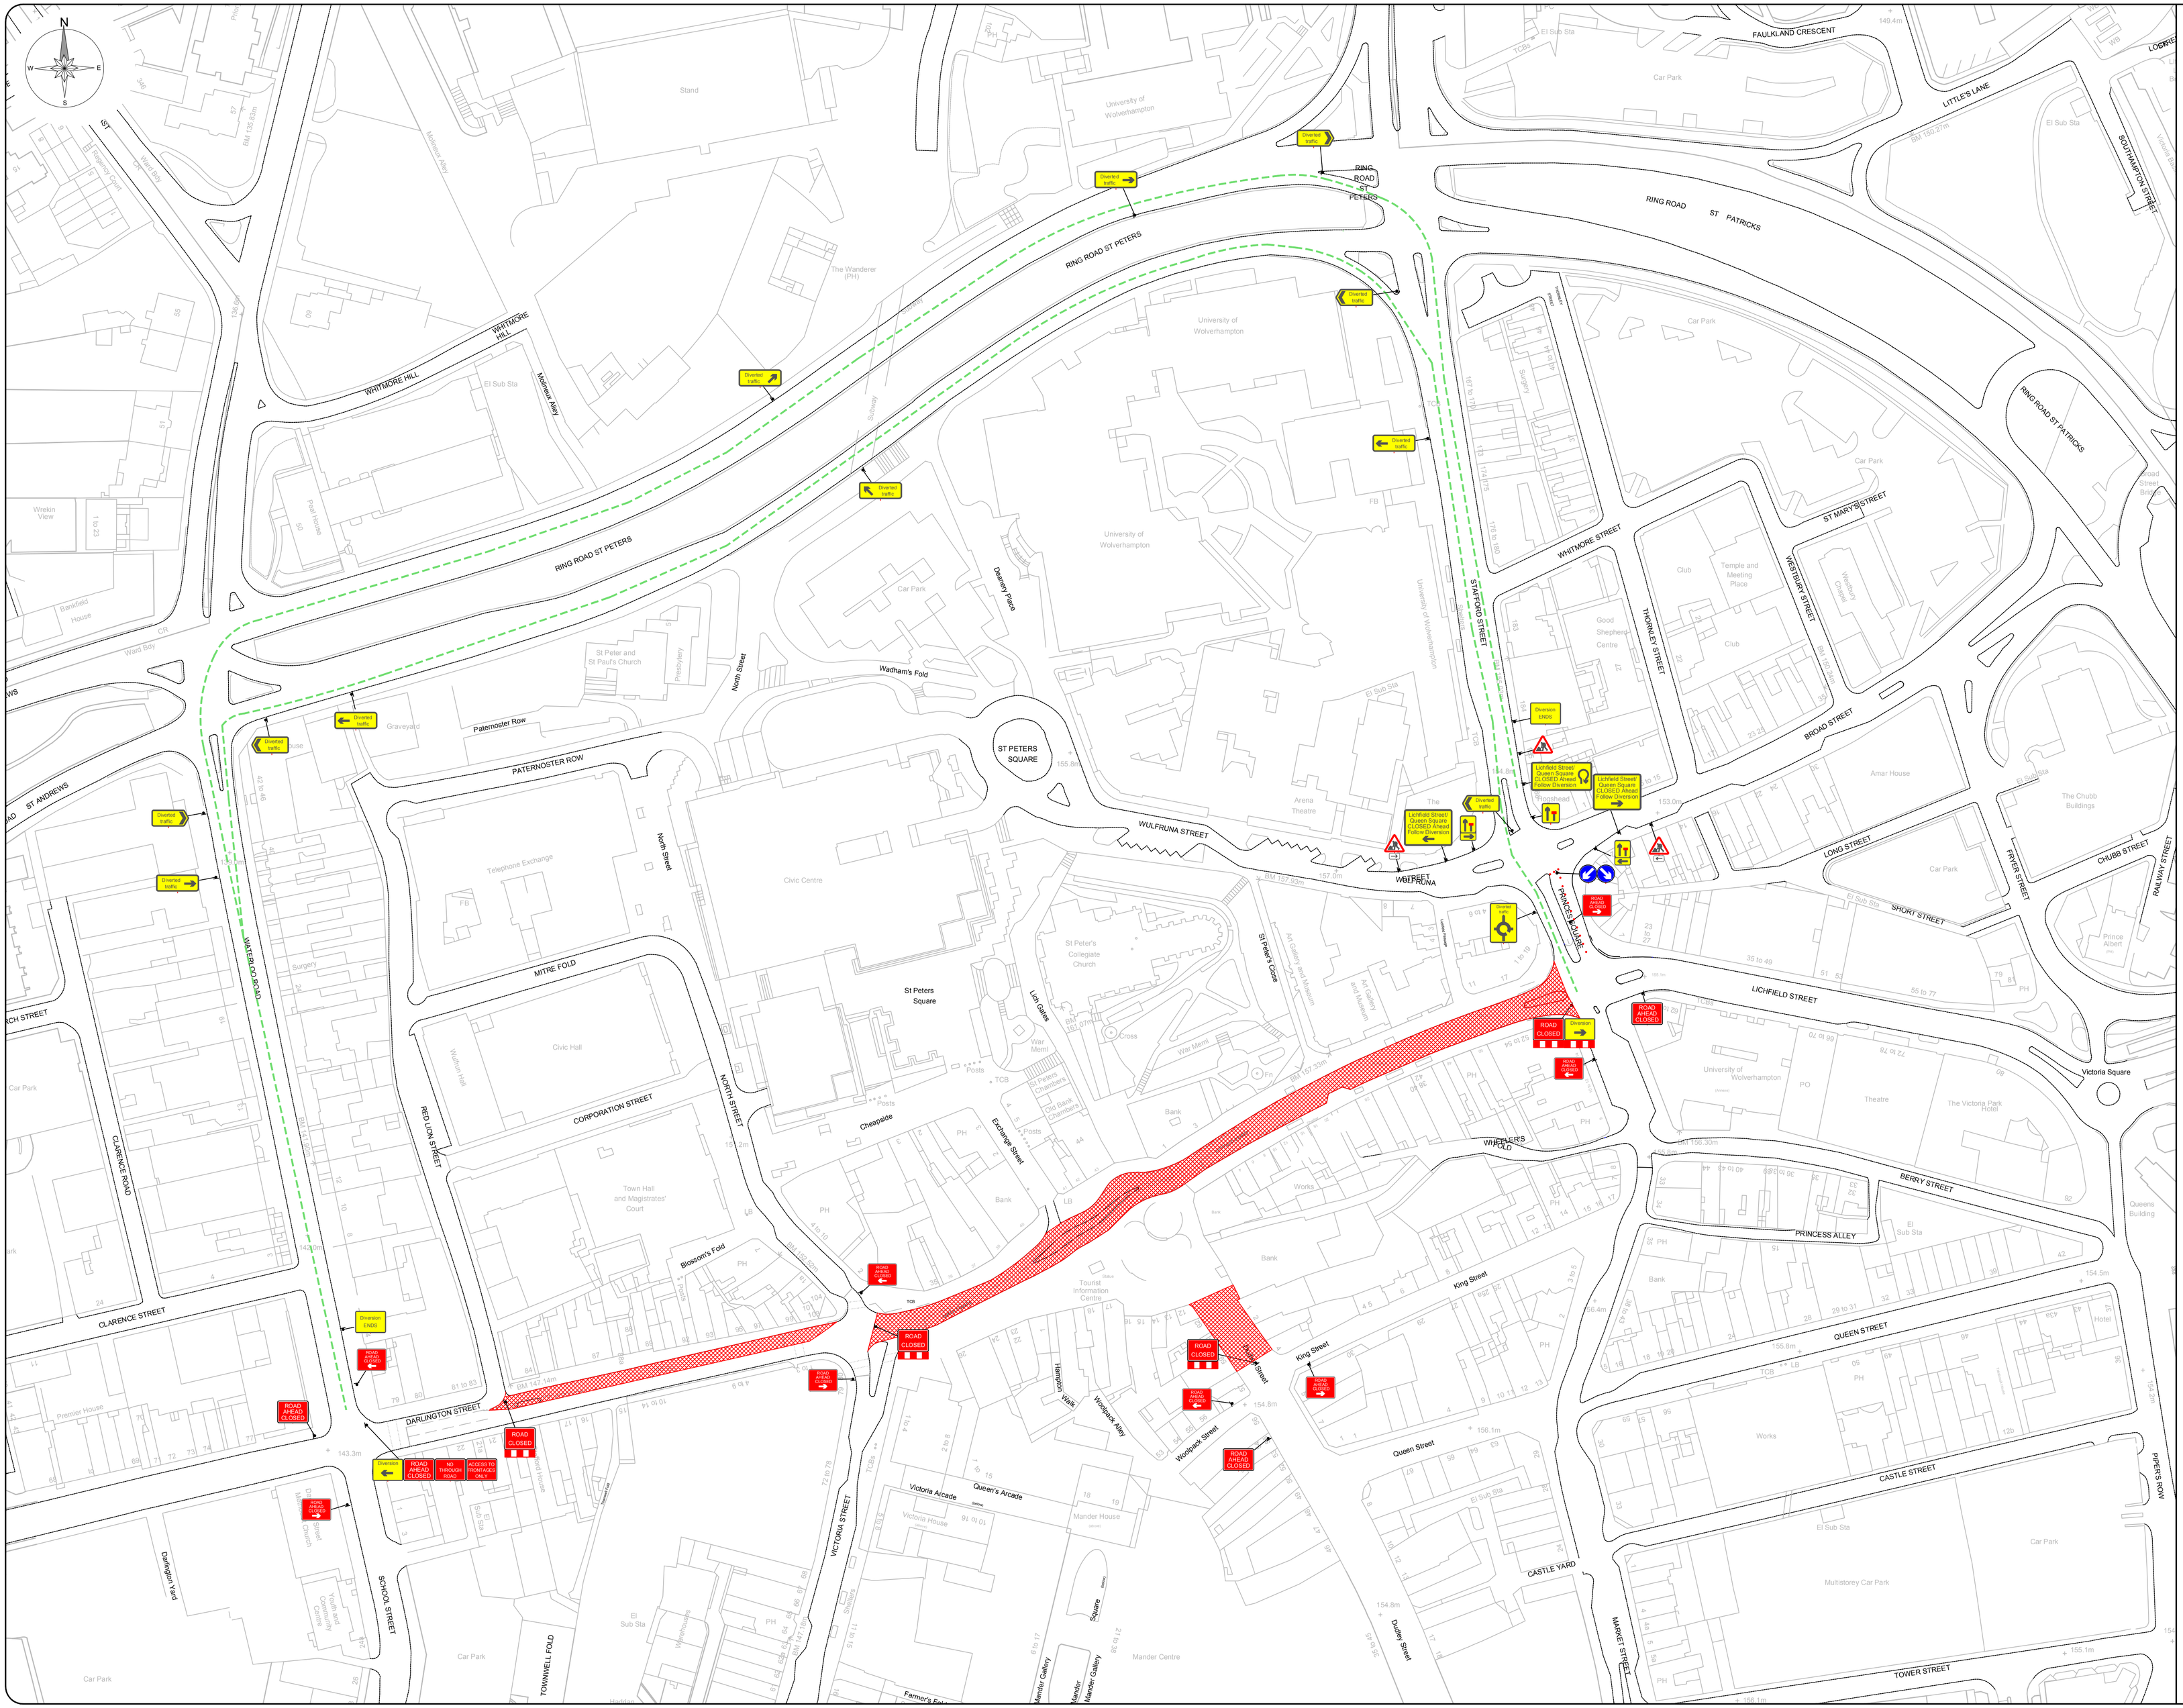
N
W
E
S
Key:
Line of Works
Works Area
Road Closure
Diversion Route
Cone
Pedestrian Barrier
Temporary Sign
Temporary Traffic Signal
Stop & Go Board
Permanent Traffic Signal
Temporary Ped Signal
Existing Bus Stop
3.5T Van
Notes:
Min width of sideways safety zone (S)
Min length of longways clearance (L)
Diverted traffic
Diversion ENDS
ROAD AHEAD CLOSED
ROAD CLOSED
Lichfield Street Queen Square CLOSED Ahead Follow Diversion
NO THROUGH ROAD
ACCESS TO FRONTAGES ONLY
RING ROAD ST PETERS
RING ROAD ST PATRICKS
WHITMORE HILL
PATERNOSTER ROW
WULFRUNA STREET
LICHFIELD STREET
CORPORATION STREET
DARLINGTON STREET
CLARENCE STREET
WATERLOO ROAD
MITRE FOLD
CASTLE STREET
QUEEN STREET
BERRY STREET
PRINCESS ALLEY
TOWER STREET
CASTLE YARD
MARKET STREET
PIPERS ROW
SHORT STREET
LONG STREET
CHUBB STREET
BROAD STREET
WHITMORE STREET
ST MARY'S STREET
WESTBURY STREET
THORNEY STREET
STAFFORD STREET
FAULKLAND CRESCENT
LITTLE'S LANE
SOUTHAMPTON STREET
ST PETERS SQUARE
Victoria Square
Wadham's Fold
Paternoster Row
North Street
Dawney Place
Cheapside
Exchange Street
Blossom's Fold
Victoria Arcade
Queen's Arcade
Hampton Walk
Woodpack Alley
Woodpack Street
King Street
Queen Street
Dudley Street
Lich Gates
St Peter's Close
St Peters Square
Darlington Yard
TOWNWELL FOLD
SCHOOL STREET
VICTORIA STREET
WHEELERS WHOLD
"PRINCES SQUARE"
University of Wolverhampton
Civic Centre
Civic Hall
Town Hall and Magistrates' Court
St Peter's Collegiate Church
Mander Centre
Multistorey Car Park
Arena Theatre
Theatre
The Victoria Park Hotel
Good Shepherd Centre
Temple and Meeting Place
Amar House
The Chubb Buildings
Queens Building
Tourist Information Centre
Art Gallery and Museum
Wolverhampton Art Gallery and Museum
Molineux Alley
Mander Gallery
Rev
Date
Comments
By
Chk
CITY OF WOLVERHAMPTON COUNCIL
Working in Partnership with
traffix
total traffic & event management solutions
Old Arden Brickworks | Bickenhill | Solihull |West Midlands | B92 0DY
t +44 (0)800 819 9001 | f +44 (0)1675 442507
info@traffix.com | www.traffix.com
Project title:
Traffic Management
Drawing title:
Proposed Road Closure
Lichfield Street
Wolverhampton
WV1 1DS
Date:
08/11/2017
Scale:
NTS
Paper:
A1
Drawn:
BNH
Checked:
MO
Approved:
PW
Project Number:
TES 1157
Drawing Number:
001
Revision:
-
This drawing is copyright & the property of Traffix & must not be copied in whole or in part without their written permission. Copyright is reserved. ©
This drawing must not be scaled.
The Contractor is to report all discrepancies & errors to the Contract Manager prior to works commencing.